
GENESEE & WYOMING RAILROAD SERVICES INC.
JNT FARM
CAMDEN, IN

GENESEE & WYOMING - JACKSONVILLE, FL

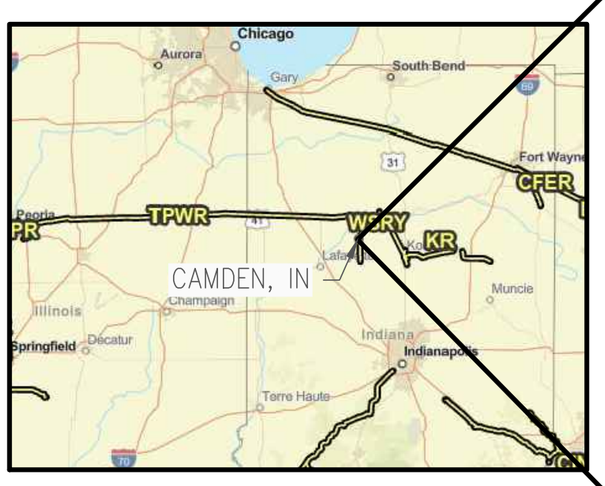

VICINITY MAP
N.T.S.


N



LOCATION MAP
N.T.S.

CONCEPTUAL DRAWING. NOT FOR CONSTRUCTION. ALL STATIONING AND DIMENSIONS ARE APPROXIMATE.

REVISIONS				OPERATIONS & ENGINEERING APPROVAL PENDING	GENESEE & WYOMING INDUSTRIAL DEVELOPMENT	TPW - TOLEDO, PEORIA & WESTERN RAILROAD	EXISTING TRACK PROPOSED TRACK FUTURE TRACK FOR CONSTRUCTION	JNT Farm Camden, IN	
								DRAWN: JMM DESIGNED: JMM CHECKED: --- DATE: 11/09/22	DRAWING NO. C.01 SHEET 1 OF 2

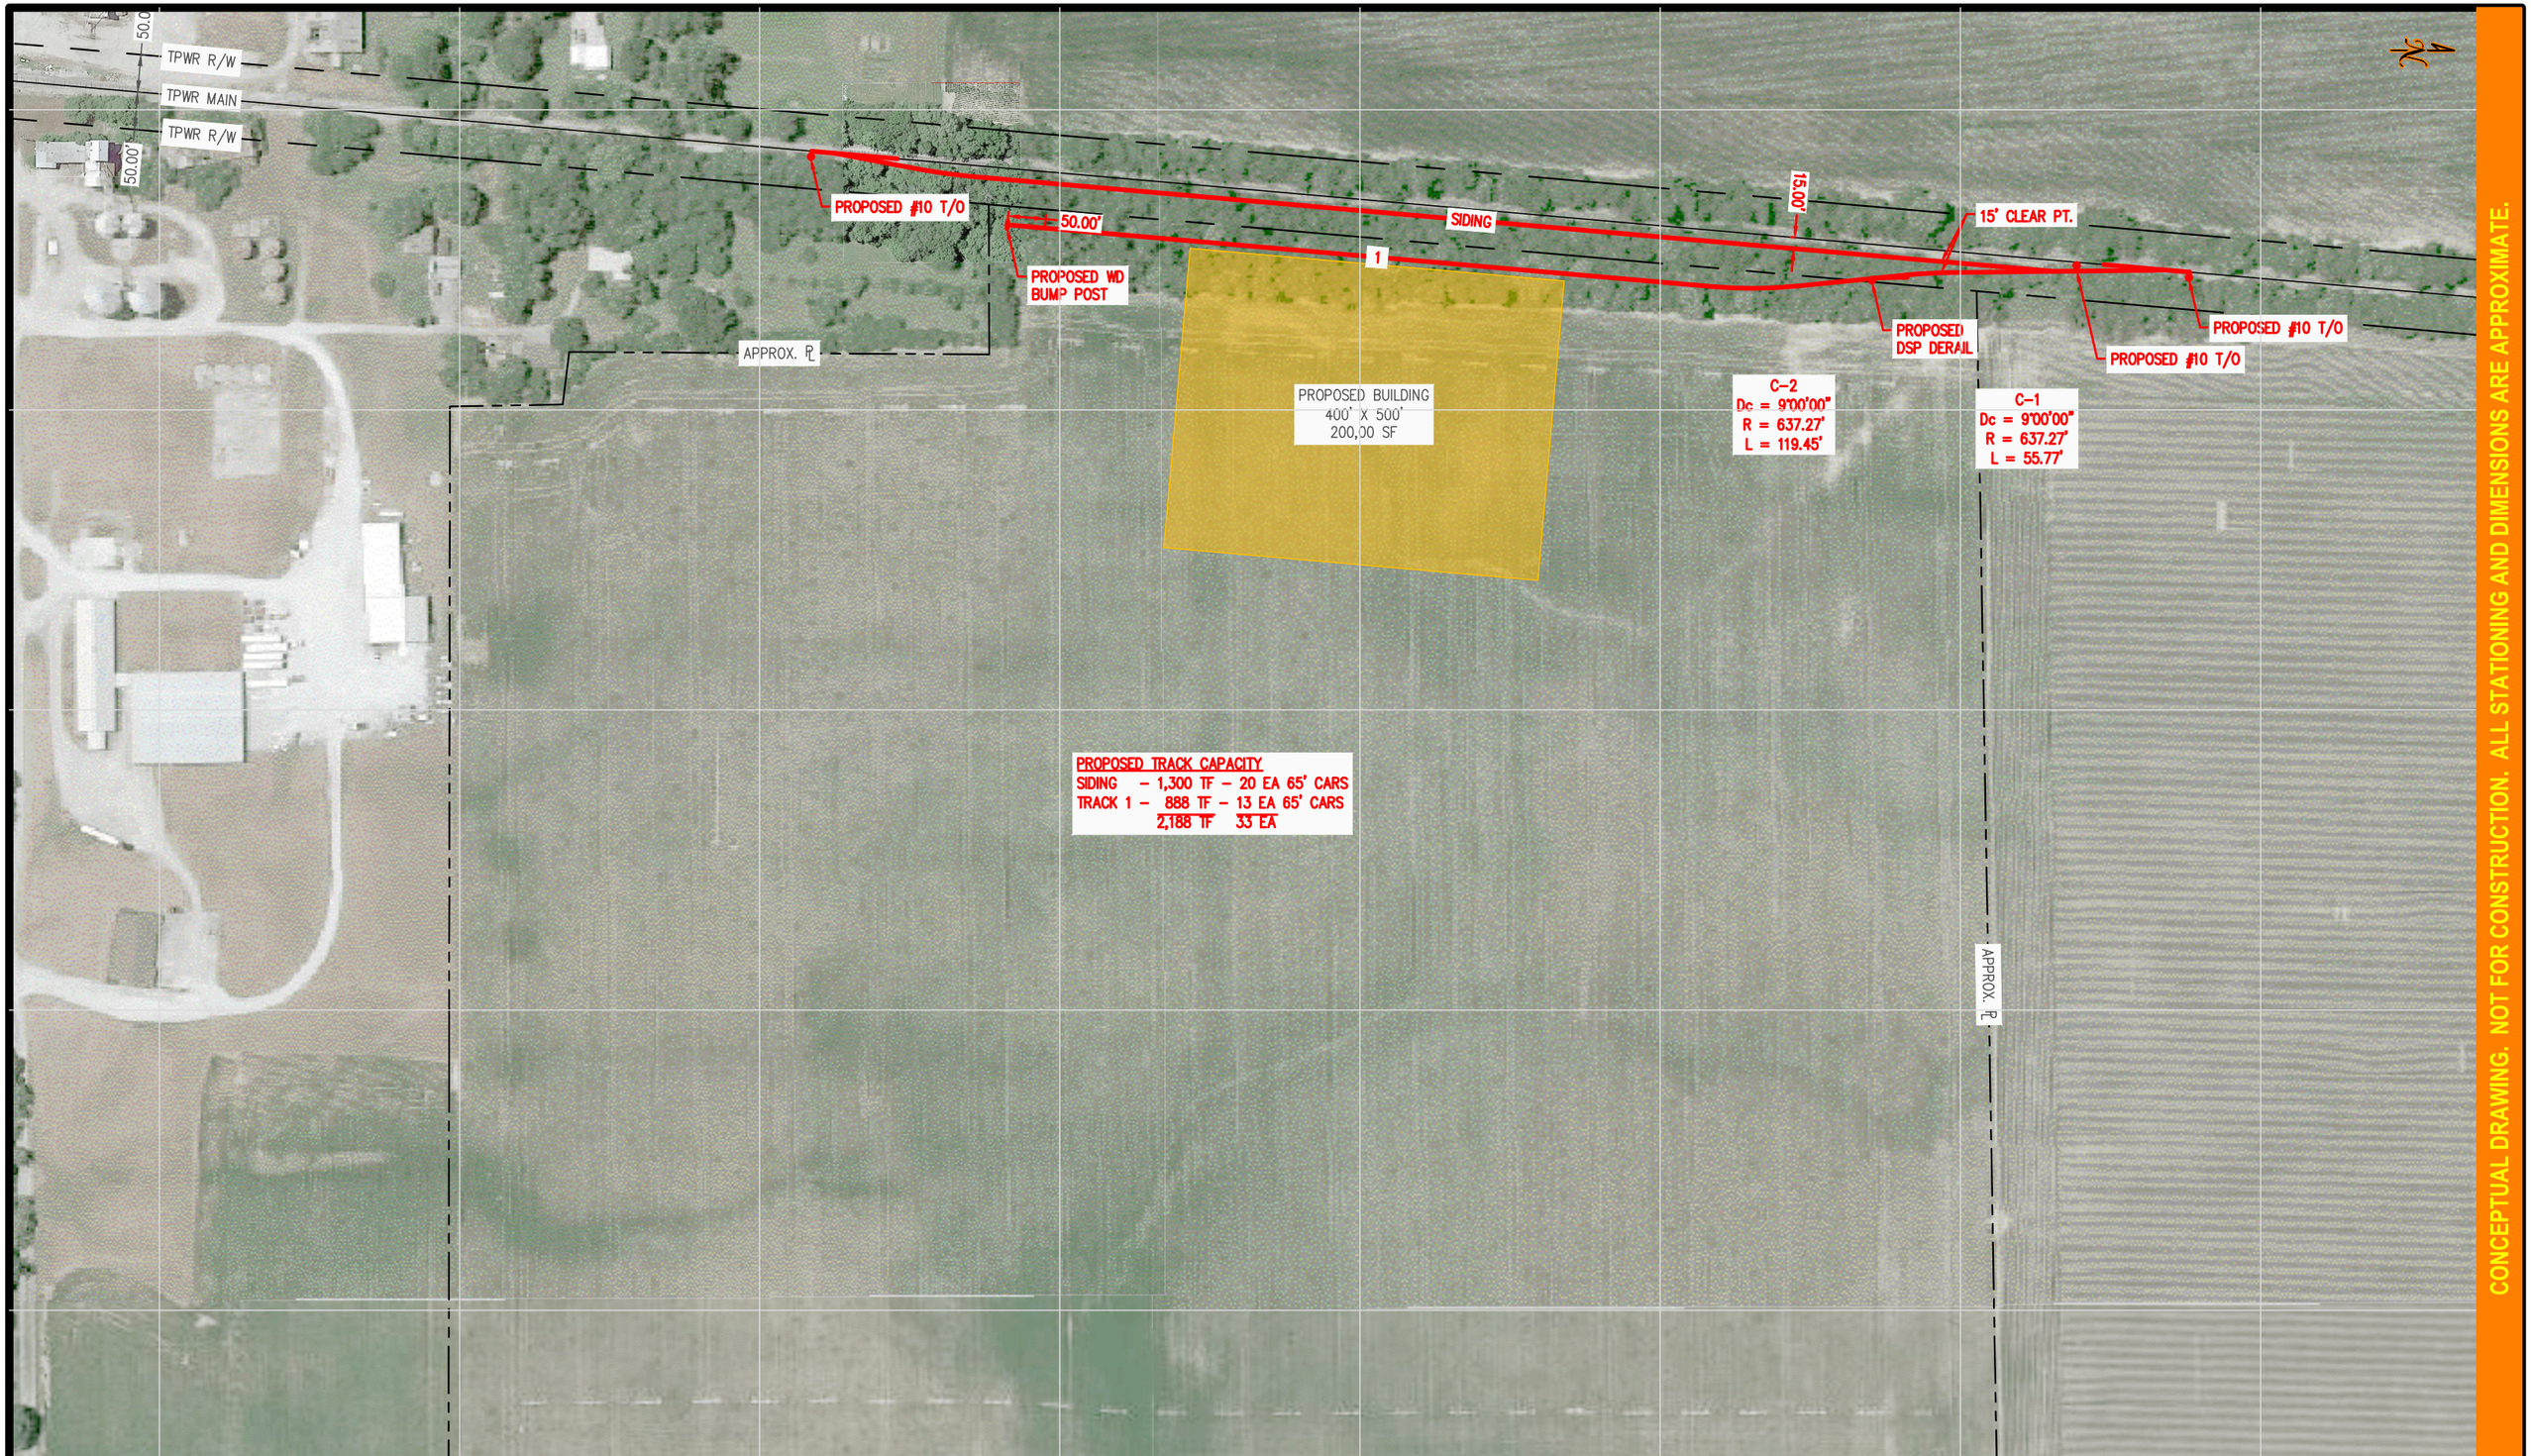

REVISIONS

OPERATIONS & ENGINEERING APPROVAL PENDING

GENESEE & WYOMING INDUSTRIAL DEVELOPMENT

TPW - TOLEDO, PEORIA & WESTERN RAILROAD

EXISTING TRACK
PROPOSED TRACK
FUTURE TRACK
SCALE 1" = 200'

FOR CONSTRUCTION

JNT Farm
Camden, IN

DRAWN:	JMM
DESIGNED:	JMM
CHECKED:	---
DATE:	11/09/22

LAYOUT 1

DRAWING NO.
SP.01
SHEET 2 OF 2

TPWR - JNT Farms - Layout 1
Camden, IN

Item #	Description	Qty	UOM	Unit Rate	Extension
1	Furnish & Install Ballasted Track	2,814	TF	300.00	844,200.00
2	Furnish & Install #10 Turnout	3	EA	200,000.00	600,000.00
3	Furnish & Install DSP Derail	2	EA	40,000.00	80,000.00
4	Furnish & Install WD Bump Post	1	EA	15,000.00	15,000.00
					$ 1,539,200.00